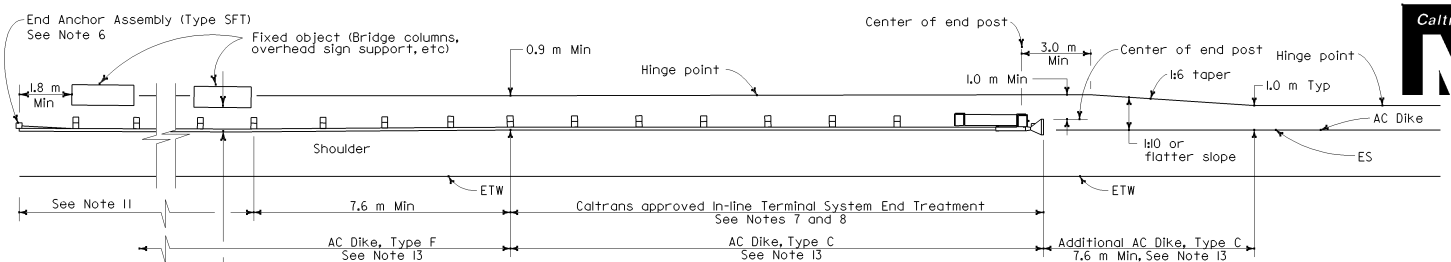

TYPE 16A LAYOUT

(GUARD RAILING INSTALLATION AT ROADSIDE FIXED OBJECT OR OBJECTS WITH AN IN-LINE END TREATMENT AT TRAFFIC APPROACH END OF RAILING)
See Notes 12 and 13

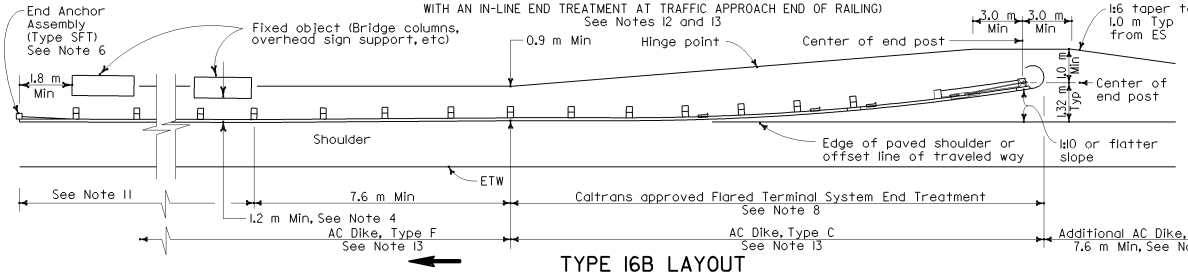

TYPE 16B LAYOUT

(GUARD RAILING INSTALLATION AT ROADSIDE FIXED OBJECT OR OBJECTS WITH A FLARED END TREATMENT AT TRAFFIC APPROACH END OF RAILING)
See Notes 12 and 13

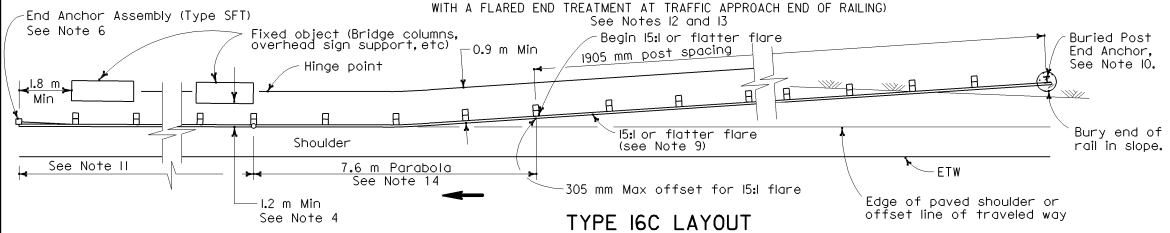

TYPE 16C LAYOUT

(GUARD RAILING INSTALLATION AT ROADSIDE FIXED OBJECT OR OBJECTS WITH A BURIED END ANCHOR TREATMENT AT TRAFFIC APPROACH END OF RAILING)
See Notes 12 and 13

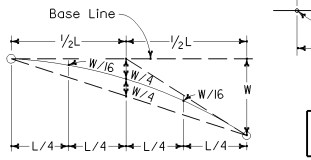

TYPICAL PARABOLIC LAYOUT

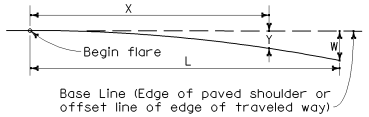

PARABOLIC FLARE OFFSETS

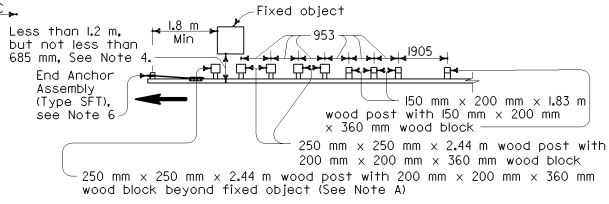

Note A. For a series of fixed objects (bridge columns, overhead sign supports, etc.) additional 250 mm x 250 mm x 2.44 m wood post with 200 mm x 200 mm x 360 mm wood blocks at 953 mm center to center spacing are to be used between fixed objects.

STRENGTHENED RAILING SECTIONS FOR FIXED OBJECT

Use with Types 16A, 16B or 16C Layouts where minimum clearance between the face of the guard railing and fixed object(s) is less than 1.2 m, but not less than 685 mm. See Note 4.

NOTES

1. Line post, blocks and hardware to be used are shown on Revised Standard Plans A77A1, A77A2, A77B1, A77C1 and A77C2.
2. Guard railing post spacing to be 1905 mm center to center, except as otherwise noted.
3. Except as noted, line posts are 150 mm x 200 mm x 1.83 m wood with 150 mm x 200 mm x 360 mm wood blocks. MW 150 x 14 steel posts, 1.83 m in length, with 150 mm x 200 mm x 360 mm notched wood blocks or plastic blocks may be used for 150 mm x 200 mm x 1.83 m wood posts with 150 mm x 200 mm x 360 mm wood blocks where applicable and when specified.
4. A 1.2 m minimum clearance is required between the face of the railing and the face of a fixed object located directly behind guard railing with post spacing of 1905 mm. Construct guard railing as shown in the detail "Strengthened Railing Sections for Fixed Objects" on this plan, where the clearance between the face of the railing and the face of a fixed object is less than 1.2 m, but not less than 685 mm. Where the clearance is less than 685 mm, a concrete wall or barrier should be constructed to shield the fixed object(s).
5. Direction of adjacent traffic indicated by ➔ .
6. For End Anchor Assembly (Type SFT) details, see Revised Standard Plan RSP A77H1.
7. In-line Terminal System End Treatments are used where site conditions will not accommodate a flared end treatment.
8. The type of terminal system to be used will be shown on the Project Plans.
9. The 15:1 or flatter flare used with Type 16C Layout is based on the edge of the paved shoulder or offset line of edge of the traveled way. The length of guard railing within the 15:1 or flatter flare is based on site conditions and should be a length equal to multiples of 3.8 meters.
10. For details of the Buried Post End Anchor used with Type 16C Layout, see Standard Plan A77I2.
11. As site conditions dictate, construct additional guard railing to shield fixed object(s). Additional guard railing length equal to multiples of 3.8 m. Post spacing at 1905 mm except as specified in Note 4.
12. Layout Types 16A, 16B or 16C are typically used where guard railing is recommended to shield roadside fixed object(s) and a crashworthy end treatment is required for only one direction of traffic. See, Railing Case 7 in Diagram Nos. 5, 6, 7 and 8 on Standard Plan A77D1.
13. Where placement of dike is required with guard railing, see Standard Plan A77C4 for dike positioning details.
14. For typical flare offsets for 7.6 m length parabola with maximum offset of 305 mm, see Standard Plan A77E1.

DIST	COUNTY	ROUTE	KILOMETER POST TOTAL PROJECT	SHEET NO.	TOTAL SHEETS

Ellis K. Hirst
REGISTERED CIVIL ENGINEER
July 1, 2004
PLANS APPROVAL DATE

REGISTERED PROFESSIONAL ENGINEER
Ellis K. Hirst
No. C17926
Exp. 6-30-05
CIVIL
STATE OF CALIFORNIA

To get to the Caltrans web site, go to: http://www.dot.ca.gov

STATE OF CALIFORNIA
DEPARTMENT OF TRANSPORTATION

METAL BEAM GUARD RAILING TYPICAL LAYOUTS FOR ROADSIDE FIXED OBJECTS

NO SCALE

ALL DIMENSIONS ARE IN MILLIMETERS UNLESS OTHERWISE SHOWN

A77G3

2004 Std PLAN A77G3

08-09-04